CENTER CEMETERY
TOLLAND

Recorded to July 1, 1978

Plan made by N. Wm Heino C.E.
Scale 1 inch = 10 feet July 30, 1978

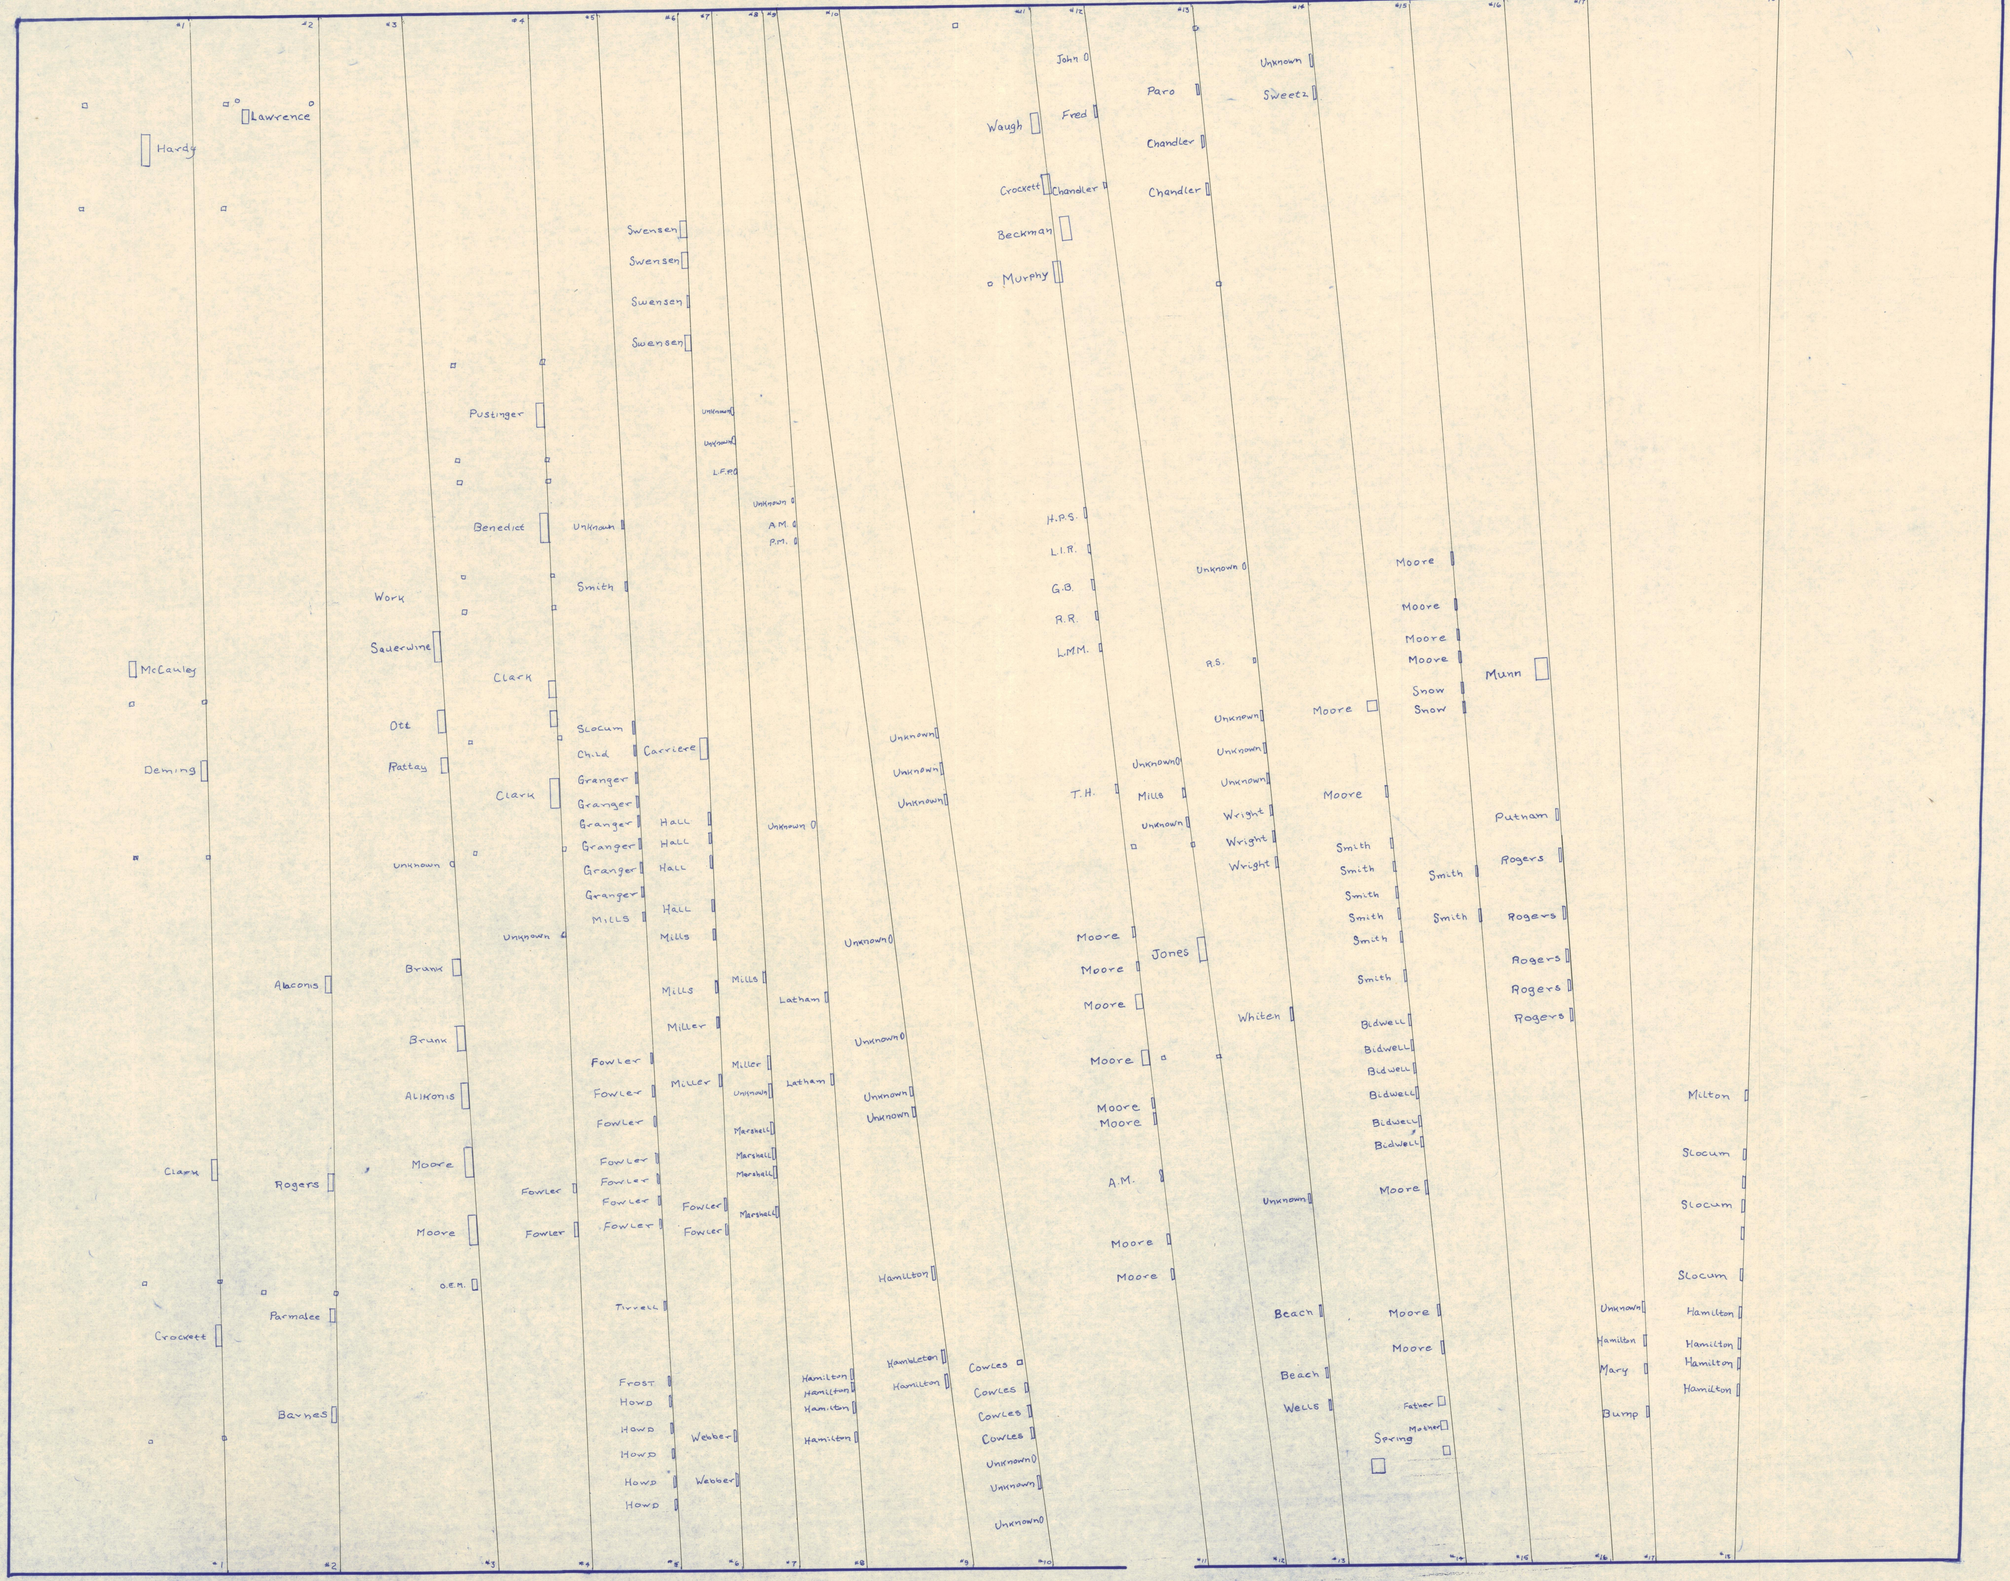
#1
#2
#3
#4
#5
#6
#7
#8
#9
#10
#11
#12
#13
#14
#15
#16
#17
#18
Hardy
Lawrence
McCauley
Deming
Crockett
Clark
Rogers
Parmalee
Barnes
Alcorns
Brunk
Ott
Pattay
Sauerwine
Work
Benedict
Pustinger
Moore
O.E.M.
Unknown
Swensen
Swensen
Swensen
Swensen
Smith
Clark
Slocum
Child
Granger
Granger
Granger
Granger
Granger
Mills
Fowler
Fowler
Fowler
Fowler
Fowler
Fowler
Fowler
Fowler
Tirrell
Frost
Howd
Howd
Howd
Howd
Howd
Carriere
Hall
Hall
Hall
Hall
Mills
Mills
Mills
Miller
Miller
Miller
Unknown
Unknown
Unknown
Marshall
Marshall
Marshall
Marshall
Weber
Weber
Unknown
Unknown
Unknown
Unknown
Unknown
Unknown
Unknown
Unknown
Unknown
Unknown
Unknown
Unknown
Unknown
Unknown
Mills
Latham
Latham
Hamilton
Hamilton
Hamilton
Hamilton
Hamilton
Hamilton
Hamilton
Hamilton
Hamilton
Cowles
Cowles
Cowles
Cowles
Unknown
Unknown
Unknown
Waugh
Crockett
Beckman
Murphy
John
Fred
Chandler
Chandler
H.P.S.
L.I.R.
G.B.
R.R.
L.M.M.
T.H.
Mills
Moore
Moore
Moore
Moore
Moore
Moore
Moore
Moore
Moore
Jones
A.M.
Moore
Moore
Paro
Chandler
Chandler
Unknown
Unknown
Unknown
Unknown
Unknown
Unknown
Unknown
Unknown
Unknown
Unknown
Unknown
Unknown
Unknown
Unknown